
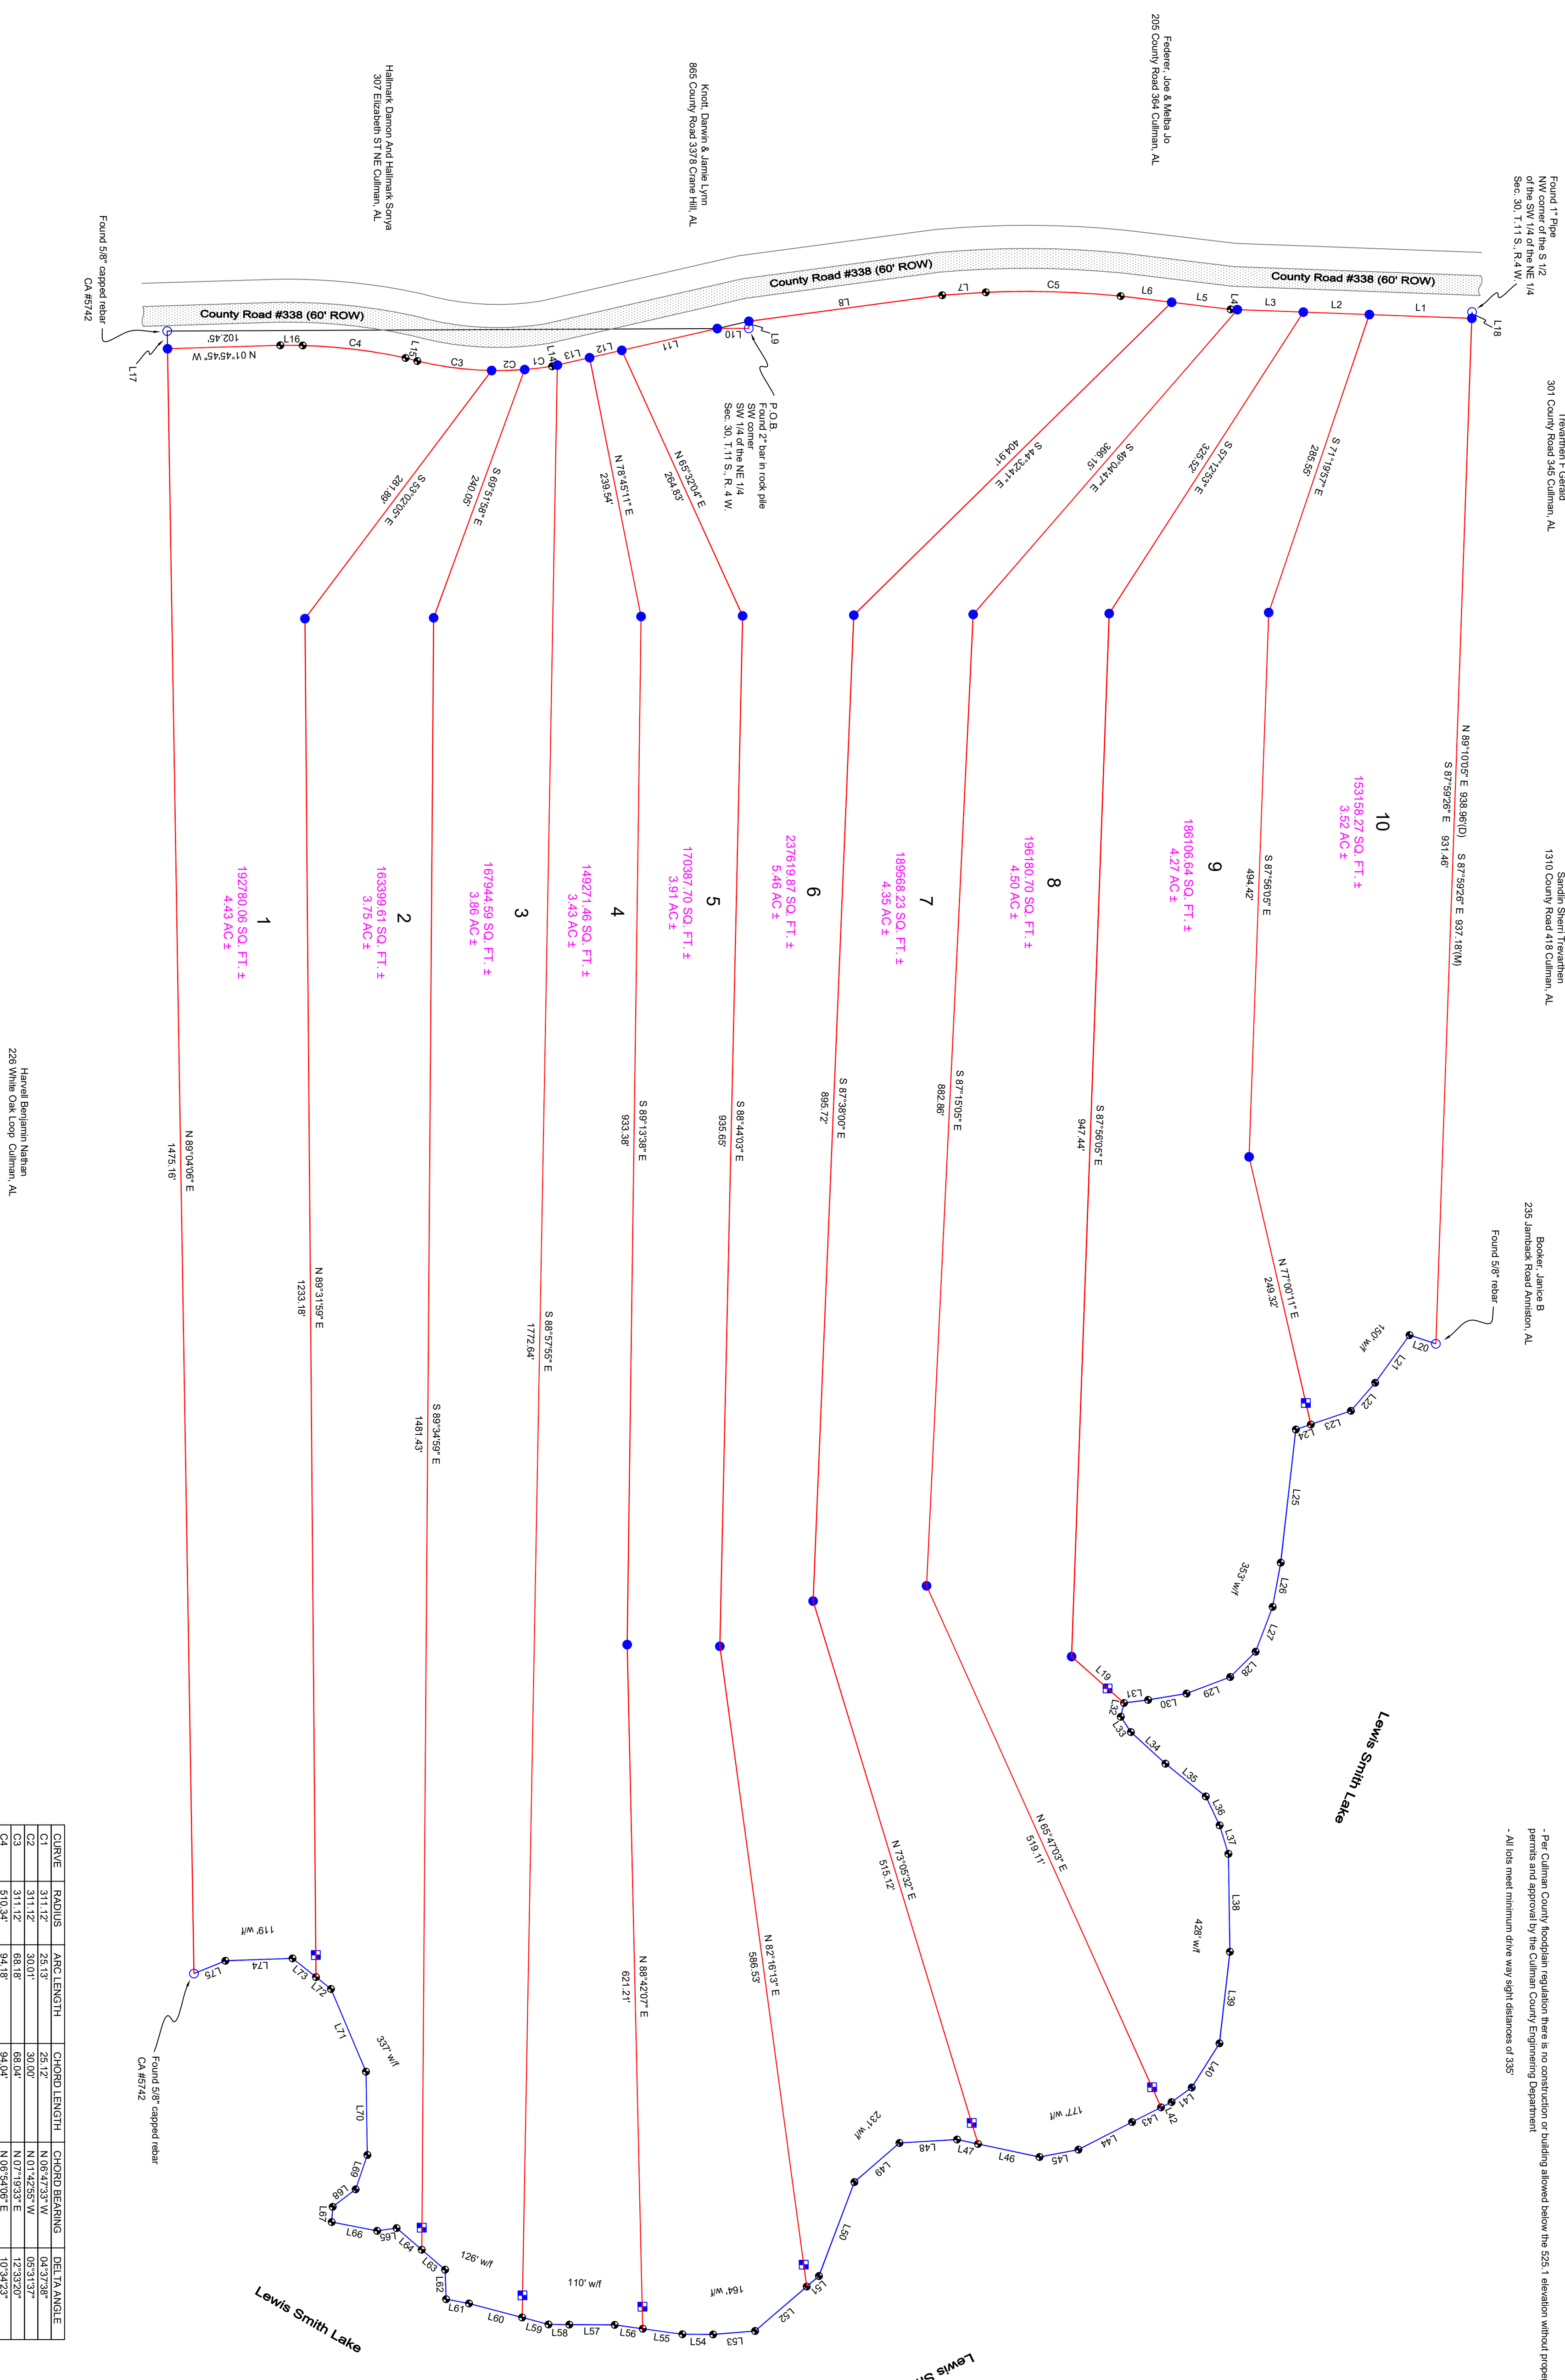


Legend

	Found Corner
	Set 5/8" Capped Rebar
	Calculated Point
	Set 5/8" Capped Rebar (20' Offset)
	Utility Pole
	Overhead Utility Line
	Concrete/Asphalt/Gravel
	Not To Scale
	Deed Book
	Map Book
	Page
	Right-of-Way
	Point of Beginning
	Point of Commencement
	P.O.C.

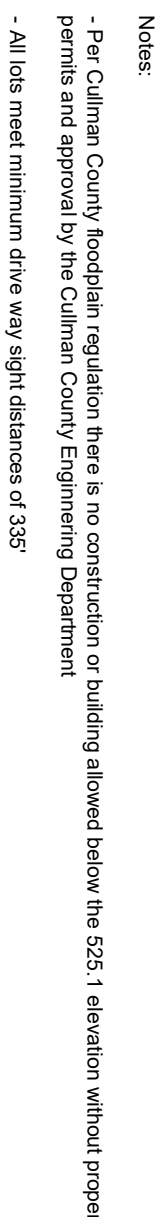

LINE	BEARING	DISTANCE	LINE	BEARING	DISTANCE

SHT. NO. 1 of 2